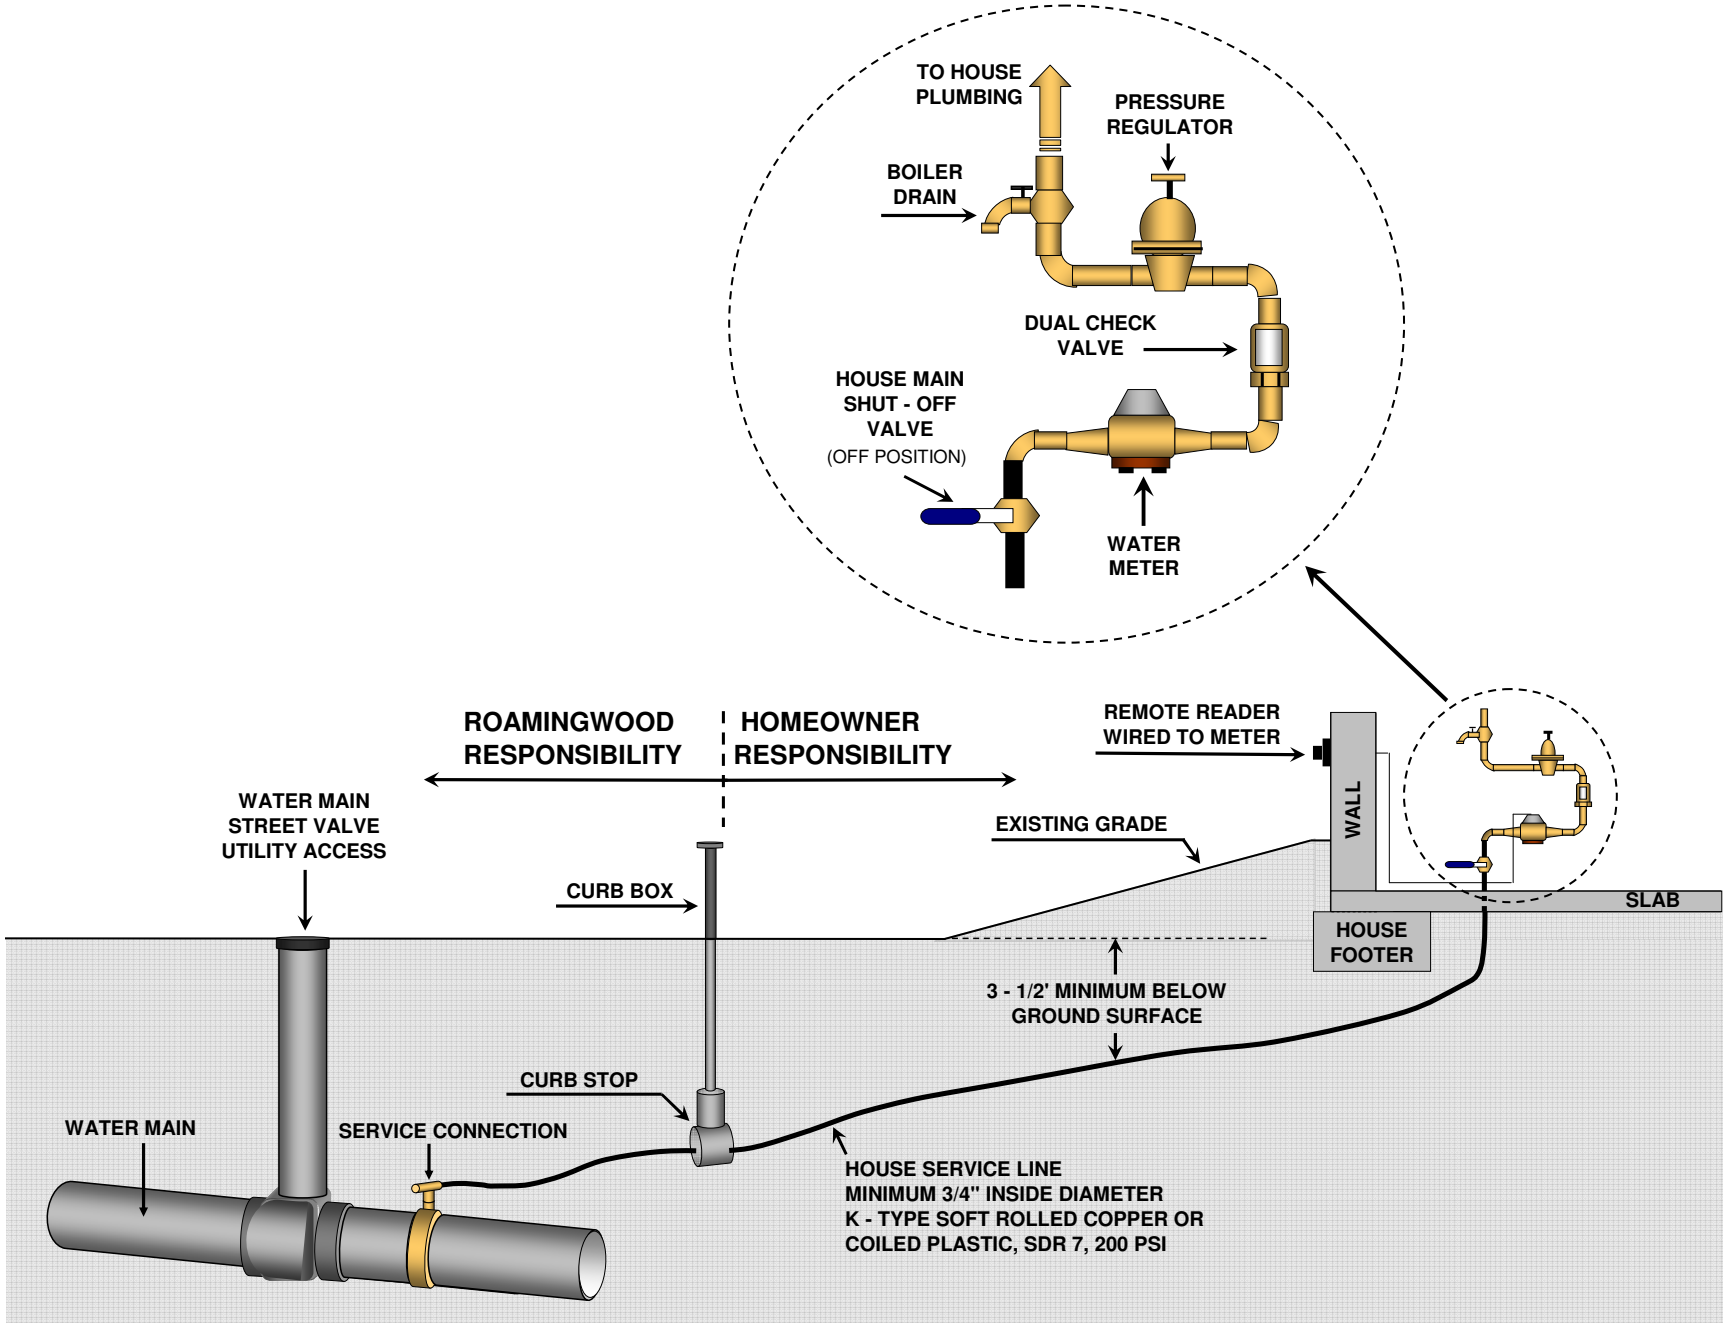

RESIDENTIAL WATER SERVICE CONNECTION

4/07 jc